

Project Totals

Total Siding Area	-	21,010.6 SF
Stucco	-	18,735.6 SF
Outdoor Ceiling	-	2,275.0 SF
Fascia/Soffit	-	718.0 LF
Frieze Board	-	718.0 LF
Misc Trim	-	593.0 LF
Door Wrap	-	53.5 LF
Window Wrap	-	1,825.0 LF
# of Windows	-	52
# of Doors	-	3

Advantage Offices

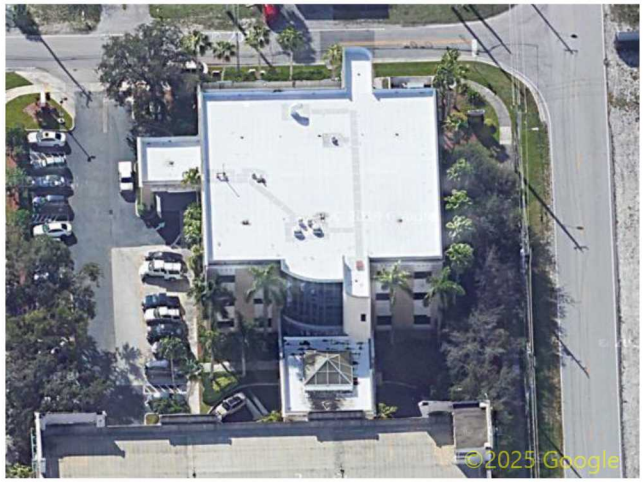

North

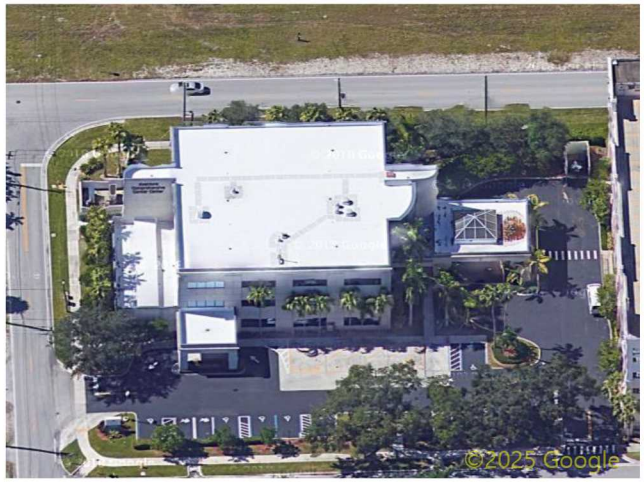

East



South



West


Waste Factor (Total Siding Area)

4%	-	21,851.0 SF	7%	-	22,481.3 SF	10%	-	23,111.7 SF	13%	-	23,742.0 SF
5%	-	22,061.1 SF	8%	-	22,691.4 SF	11%	-	23,321.8 SF	14%	-	23,952.1 SF
6%	-	22,271.2 SF	9%	-	22,901.6 SF	12%	-	23,531.9 SF	15%	-	24,162.2 SF

THIS REPORT IS FOR ESTIMATION PURPOSES ONLY. VERIFY ALL DIMENSIONS AND TOTALS BEFORE PURCHASING MATERIALS.
THIS REPORT IS THE PROPERTY OF SCOPE TECHNOLOGIES, INC. AND MAY NOT BE REPRODUCED WITHOUT WRITTEN CONSENT.

North Elevation Analysis - Structure 1
Advantage Offices



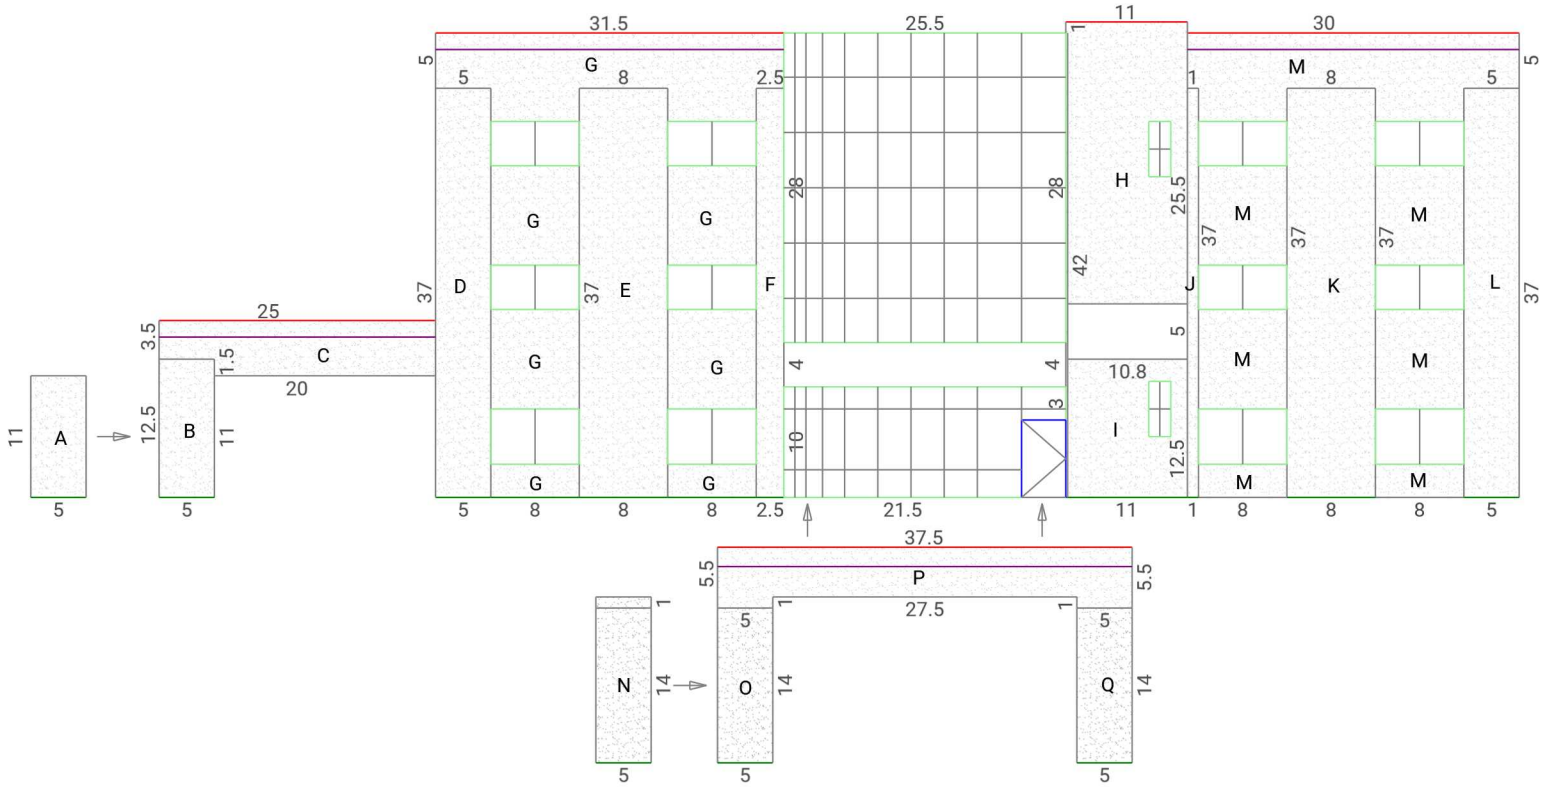

Plane	Area(sf)	Type
A	55	STCO
B	62	STCO
C	117	STCO
D	185	STCO
E	296	STCO
F	92	STCO
G	541	STCO
H	273	STCO
I	125	STCO
J	37	STCO
K	296	STCO
L	185	STCO
M	534	STCO
N	150	STCO
O	140	STCO
P	179	STCO
Q	140	STCO


Totals (sf)	
Stucco	3,409.6

Drawing Key

Fascia/Soffit | Outside Corner | Garage | Window | Horizontal Lap | Shake | Brick
Starter Strip | Inside Corner | Door | Misc Trim | Vertical Lap | Stucco | Stone

East Elevation Analysis - Structure 1
Advantage Offices



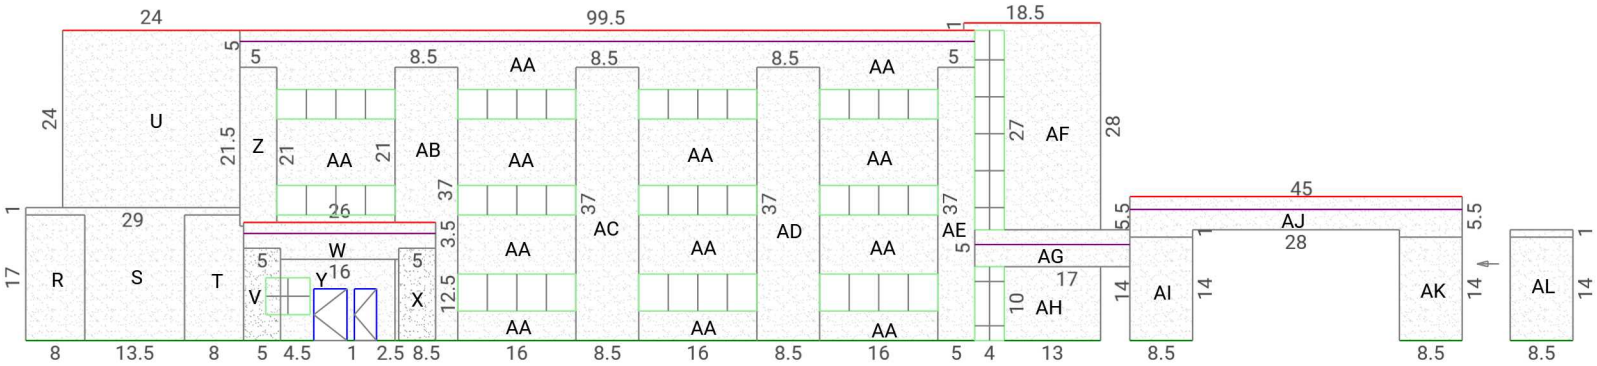

Plane	Area(sf)	Type
R	136	STCO
S	259	STCO
T	135	STCO
U	576	STCO
V	125	STCO
W	115	STCO
X	125	STCO
Y	151	STCO
Z	105	STCO
AA	1,858	STCO
AB	295	STCO
AC	315	STCO
AD	315	STCO
AE	185	STCO
AF	370	STCO
AG	105	STCO
AH	130	STCO
AI	119	STCO
AJ	220	STCO
AK	119	STCO
AL	127	STCO


Totals (sf)	
Stucco	5,883.3

Drawing Key

Fascia/Soffit · Outside Corner · Garage · Window · Horizontal Lap · Shake · Brick
Starter Strip · Inside Corner · Door · Misc Trim · Vertical Lap · Stucco · Stone

South Elevation Analysis - Structure 1
Advantage Offices



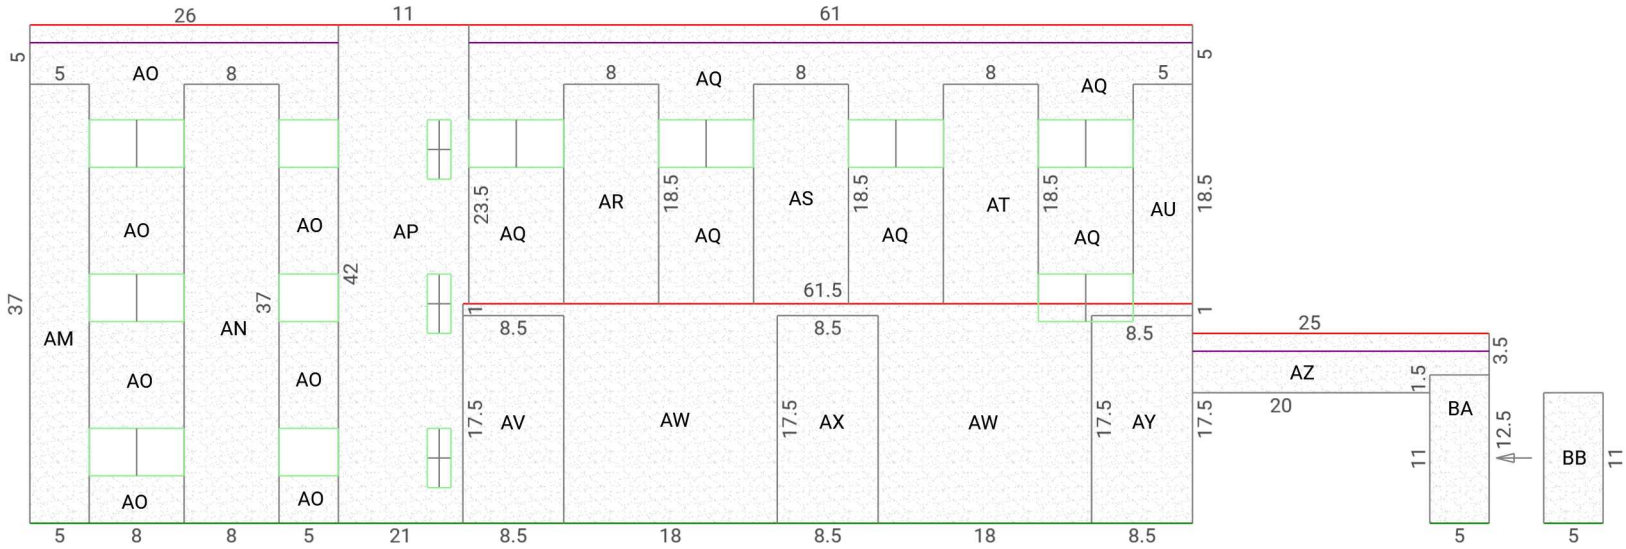

Plane	Area(sf)	Type
AM	185	STCO
AN	296	STCO
AO	455	STCO
AP	423	STCO
AQ	749	STCO
AR	148	STCO
AS	148	STCO
AT	148	STCO
AU	93	STCO
AV	149	STCO
AW	692	STCO
AX	149	STCO
AY	149	STCO
AZ	117	STCO
BA	62	STCO
BB	55	STCO


Totals (sf)	
Stucco	4,017.0

Drawing Key

Fascia/Soffit | Outside Corner | Garage | Window | Horizontal Lap | Shake | Brick
Starter Strip | Inside Corner | Door | Misc Trim | Vertical Lap | Stucco | Stone

West Elevation Analysis - Structure 1
Advantage Offices



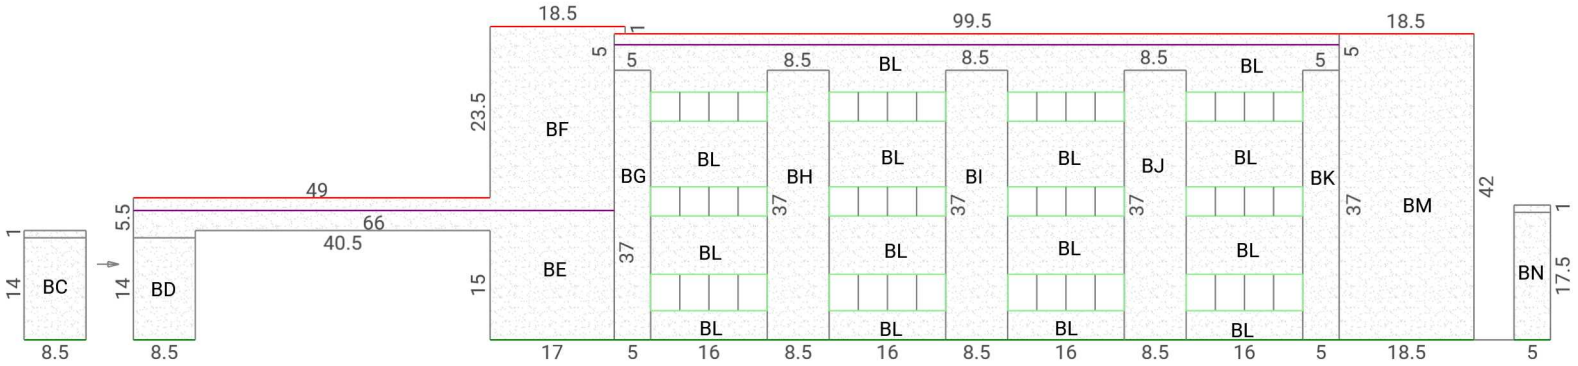

Plane	Area(sf)	Type
BC	127	STCO
BD	119	STCO
BE	445	STCO
BF	517	STCO
BG	185	STCO
BH	315	STCO
BI	315	STCO
BJ	315	STCO
BK	185	STCO
BL	2,033	STCO
BM	777	STCO
BN	93	STCO

Totals (sf)	
Stucco	5,425.8

Drawing Key

Fascia/Soffit
Starter Strip
Outside Corner
Inside Corner
Garage
Door
Window
Misc Trim
Horizontal Lap
Vertical Lap
Shake
Stucco
Brick
Stone