
RoofScope®

Advantage Offices

Project Totals

Total Roof Area	-	**146.42 SQ**
Flat Slope (0:12-1:12)	-	146.42 SQ
High Roof (over 1 story)	-	146.42 SQ
Roof Planes	-	7
Structures	-	1
Flat Drip Edge	-	119.0 LF
Parapet	-	827.8 LF
Total Perimeter	-	946.8 LF
Coping	-	13.0 LF
Headwall Flashing	-	1156.0 LF

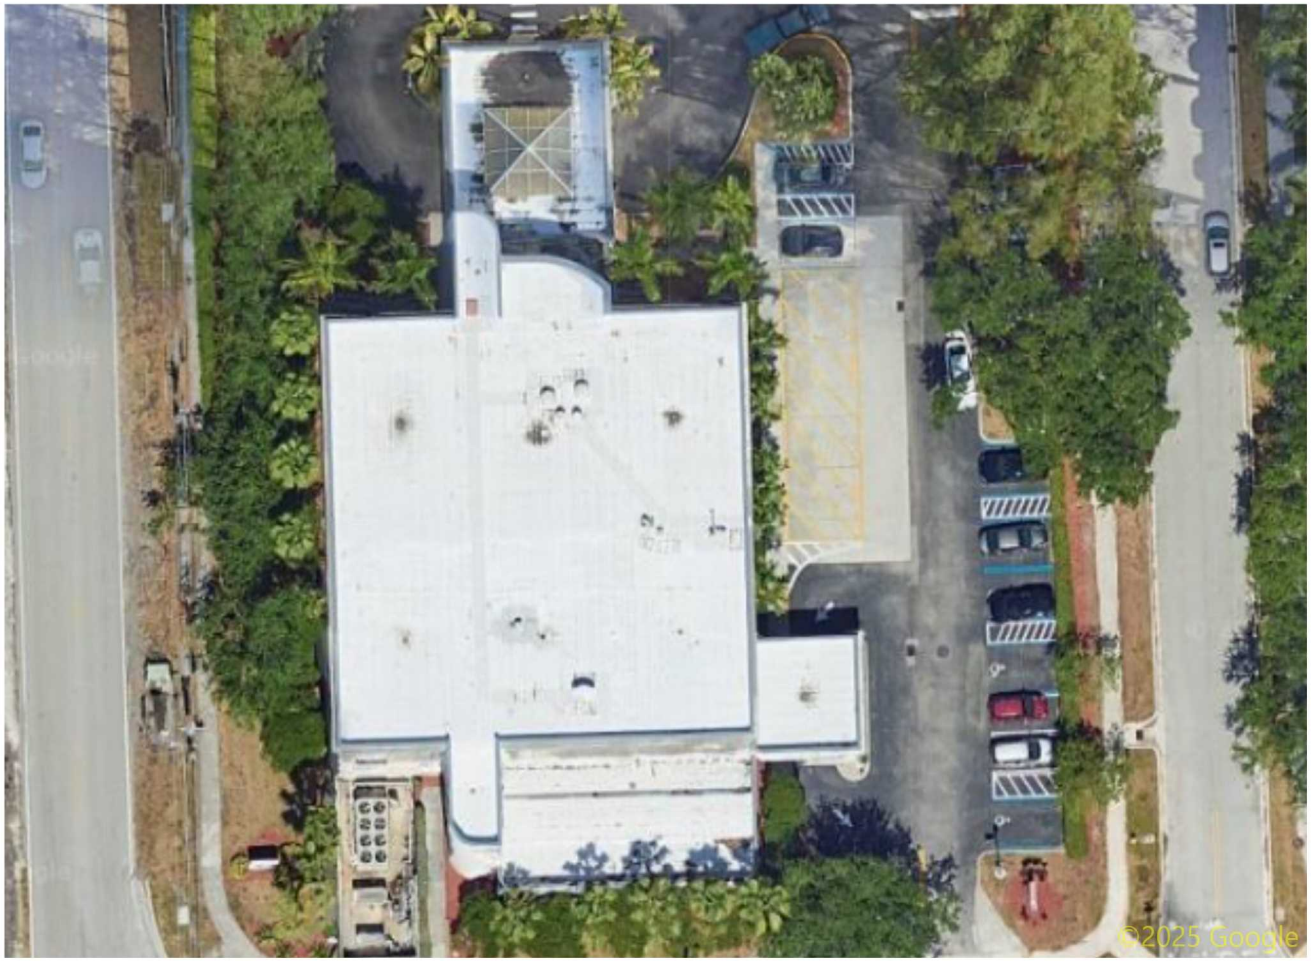

Waste Factor (Total Roof Area)

4%	-	152.28 SQ	7%	-	156.67 SQ	10%	-	161.07 SQ	13%	-	165.46 SQ
5%	-	153.74 SQ	8%	-	158.14 SQ	11%	-	162.53 SQ	14%	-	166.92 SQ
6%	-	155.21 SQ	9%	-	159.60 SQ	12%	-	163.99 SQ	15%	-	168.39 SQ

THIS REPORT IS FOR ESTIMATION PURPOSES ONLY. VERIFY ALL DIMENSIONS AND TOTALS BEFORE PURCHASING MATERIALS.
THIS REPORT IS THE PROPERTY OF SCOPE TECHNOLOGIES, INC. AND MAY NOT BE REPRODUCED WITHOUT WRITTEN CONSENT.

ScopeTechnologies


Roof Area Analysis - Structure 1
Advantage Offices

NOTE: ASSUMING THE FLAT ROOF MATERIAL EXTENDS 1' UP THE PARAPET, COPING, AND WALL PENETRATIONS, THE VERTICAL SQUARE FOOTAGE OF ROOF MATERIAL EQUALS 1156 SQ FT.

Plane	Area(sf)	Pitch	Slope	High
A	1,267	1:12	F	H
B	303	1:12	F	H
C	10,634	1:12	F	H
D	508	1:12	F	H
E	627	1:12	F	H
F	602	1:12	F	H
G	702	1:12	F	H

Slope: (S)teep - (L)ow - (F)lat

Totals (SQ)		
1:12	-	146.4
Flat	-	146.4
High	-	146.4

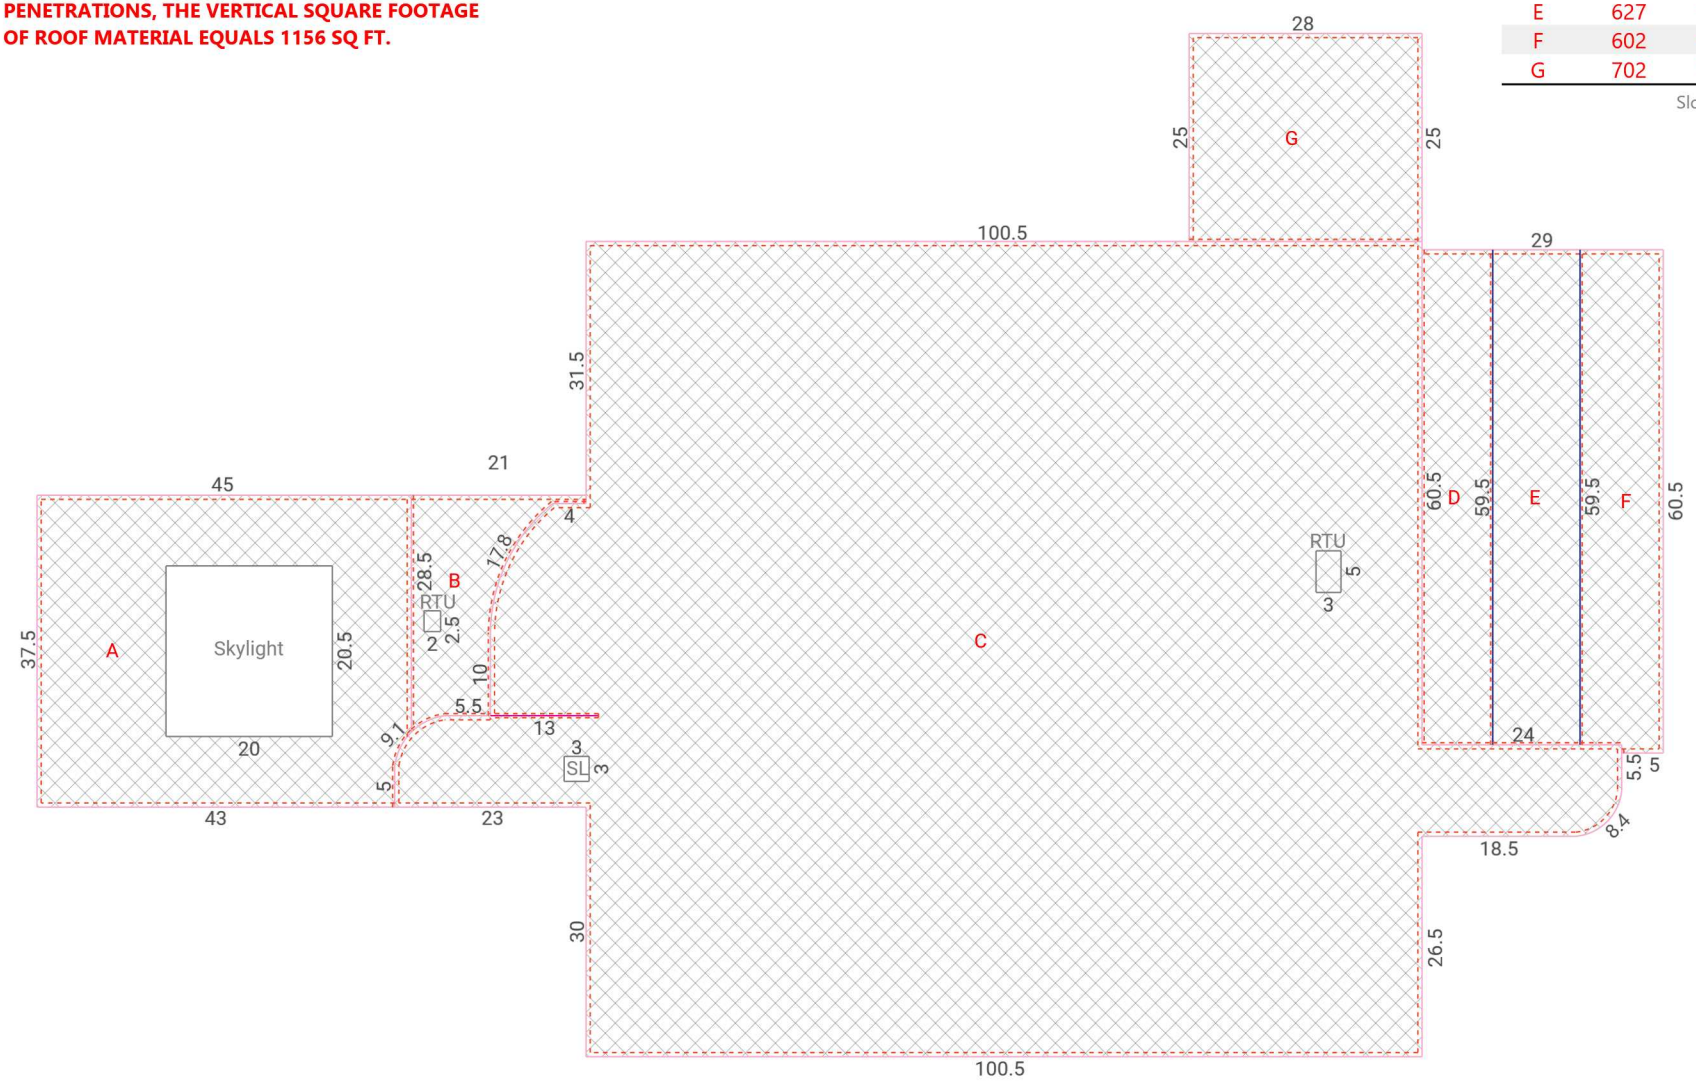

Drawing Key

Eave | Hip | Ridge | Parapet | Clerestory | Headwall Flashing | Ice & Water Areas

Rake Edge | Valley | Flat Drip Edge | Coping | Slope Change | Step Flashing | Flat Slope Area